REV. GIRDER RATING 9/10 03

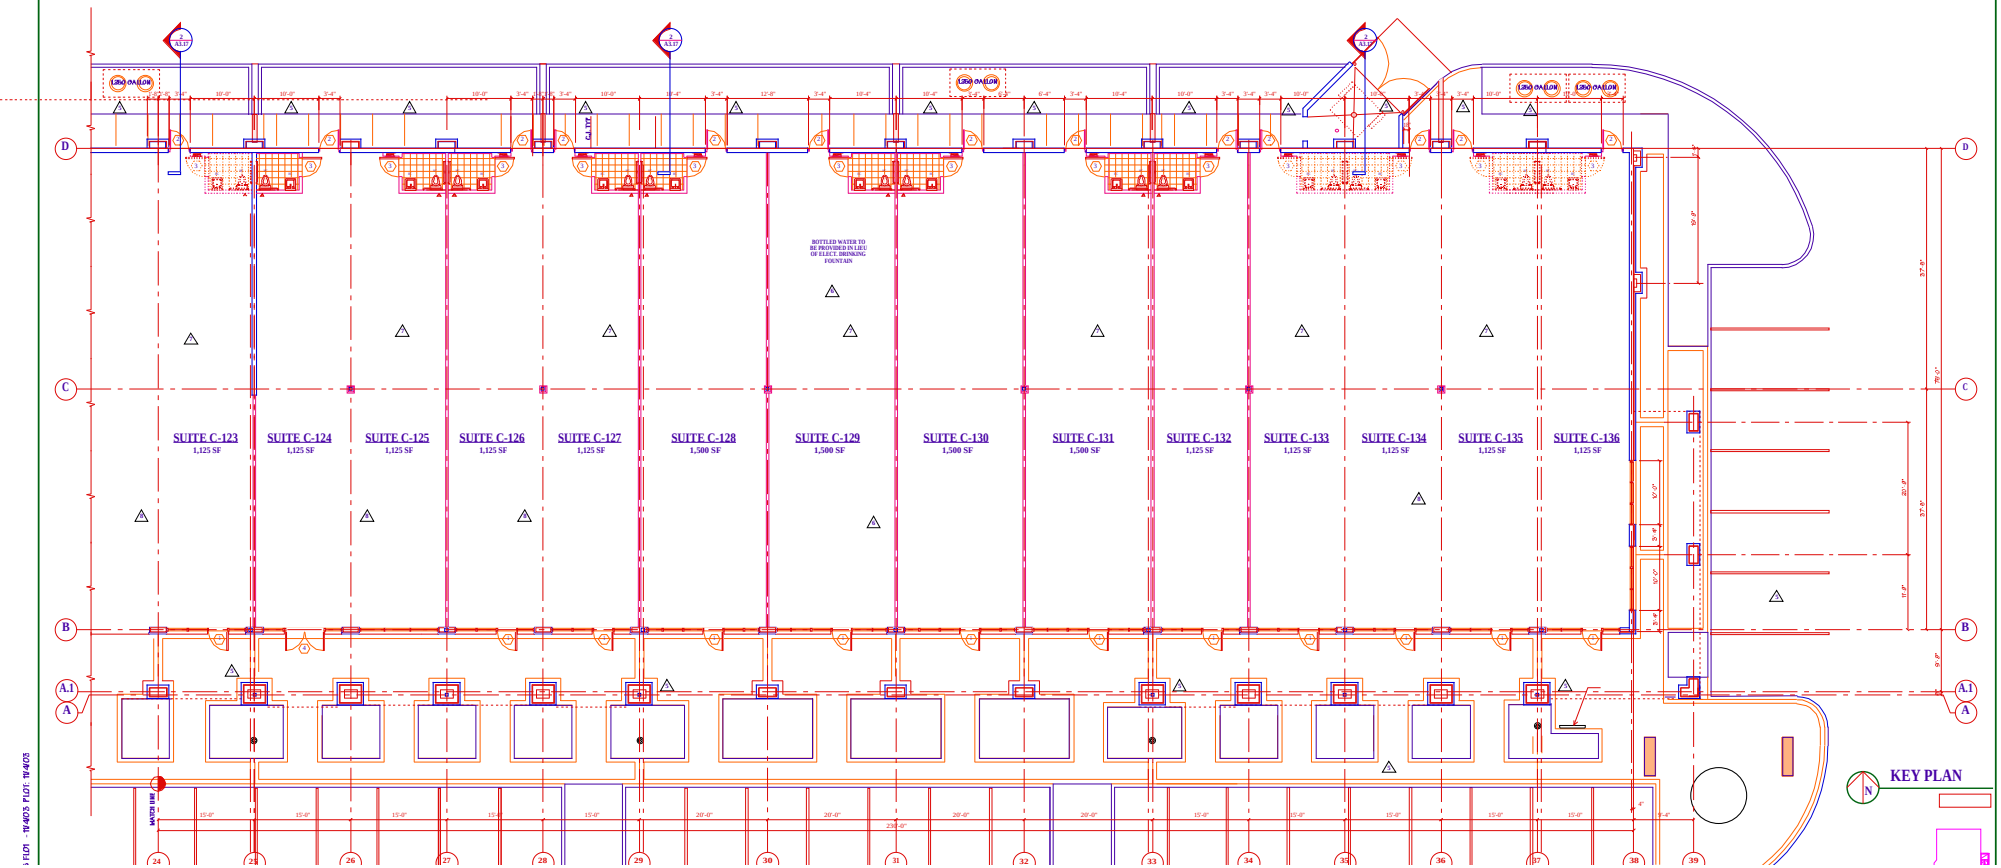

REVISIONS	BY
REV. PER PBC	7/10 03
REV. CONST. TYPE / EWC	8/25 03

MARC WEBER A.I.A.
ARCHITECTURE/PLANNING
AR # 0011646
03 S. Ocean Blvd. Suite 101
Boca Raton, Florida 33432
561 278-4414 Fax 278-4415

MARC WEBER
AR # 0011646

OWNER:
SUTTON BOCA ONE DEVELOPMENT, INC.

THE RESERVE at BOCA RATON
GLINT MOORE ROAD & STATE ROAD # 7
PALM BEACH COUNTY, FLORIDA

Contract	
Permit	
Bid	
Date	4/15/02
Scale	1/8" : 1'-0"
Drawn	HT
Job	9/7019

FLOT - 11/4/03, PLOT: 11/4/03